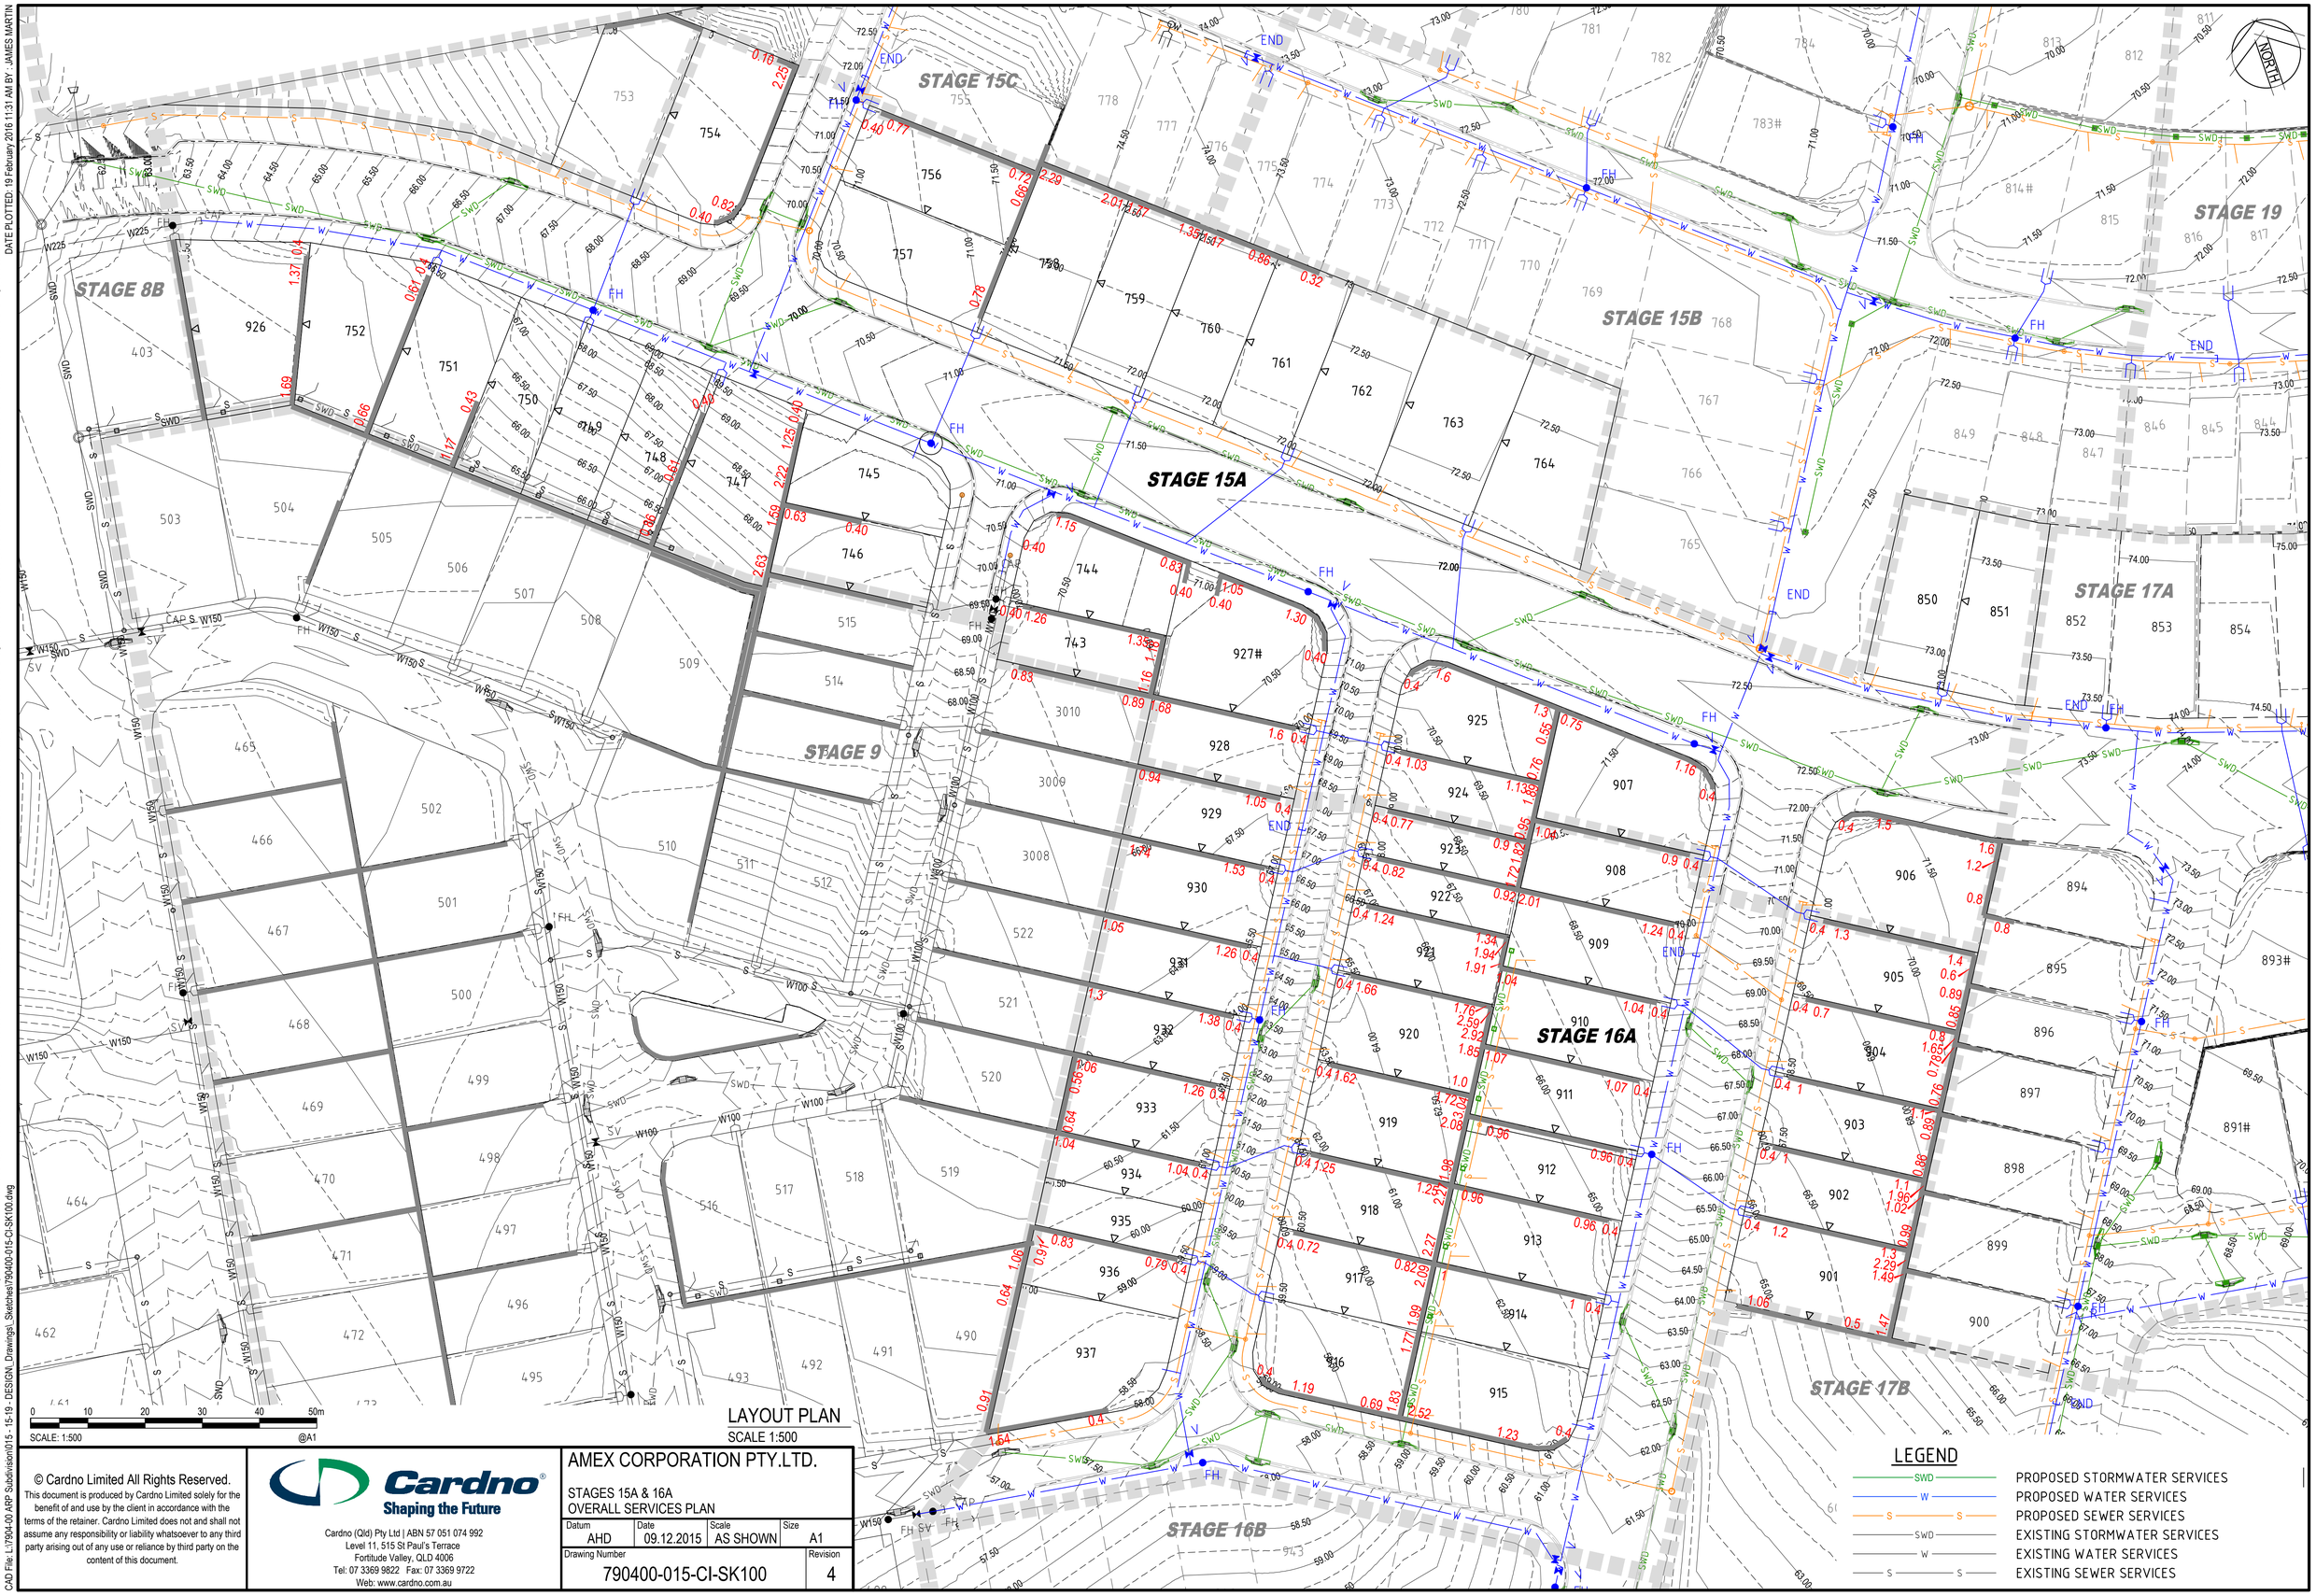

LAYOUT PLAN
SCALE 1:500

LEGEND

SWD	PROPOSED STORMWATER SERVICES
W	PROPOSED WATER SERVICES
S — S	PROPOSED SEWER SERVICES
SWD	EXISTING STORMWATER SERVICES
W	EXISTING WATER SERVICES
S — S	EXISTING SEWER SERVICES

© Cardno Limited All Rights Reserved.
This document is produced by Cardno Limited solely for the benefit of and use by the client in accordance with the terms of the retainer. Cardno Limited does not and shall not assume any responsibility or liability whatsoever to any third party arising out of any use or reliance by third party on the content of this document.

Cardno
Shaping the Future
Cardno (Qld) Pty Ltd | ABN 57 051 074 992
Level 11, 515 St Paul's Terrace
Fortitude Valley, QLD 4006
Tel: 07 3369 9822 Fax: 07 3369 9722
Web: www.cardno.com.au

AMEX CORPORATION PTY.LTD.

STAGES 15A & 16A
OVERALL SERVICES PLAN

Datum	Date	Scale	Size
AHD	09.12.2015	AS SHOWN	A1

Drawing Number	Revision
790400-015-CI-SK100	4

XREF's: X:790400-LOTS; X:790400-015-019-Conts-Prop; X:790400-015-019-Drainage; X:790400-015-019-Roadworks; X:790400-015-019-Sewer; X:790400-015-019-Water; 12D PADS; X:790400-009-SERVICES; X:790400-009-Water; X:790400-009-Drainage; X:790400-009-Sewer; X:790400-008B-SERVICES; X:790400-008-Water; X:790400-008-Drainage; X:790400-008-Sewer
DATE PLOTTED: 19 February 2016 11:31 AM BY : JAMES MARTIN
CAD File: L:\7904-00 ARP Subdivision\015 - 15-19 - DESIGN_Drawings_Sketches\790400-015-CI-SK100.dwg