LEGEND

- STAGE BOUNDARY
- PROPOSED ROAD CENTRELINE
- KERB AND CHANNEL (TYPE B1)
- KERB AND CHANNEL (TYPE M1)
- SW — STORMWATER DRAINAGE
- S — SEWER MAIN
- W — WATER MAIN
- 82.0 — FINISHED SURFACE CONTOURS
- SLEEPER RETAINING WALL
- VERTICA RETAINING WALL
- DRIVEWAY POSITION

REFER KNG DWG 19-158-SK03

REFER KNG DWG 19-158-SK02

SCALE 5 0 5 10 15 20 25m

1 : 250 (A1 UNREDUCED)

DO NOT SCALE THIS DRAWING
IF IN DOUBT - ASK!

NORTH

LOCALITY PLAN

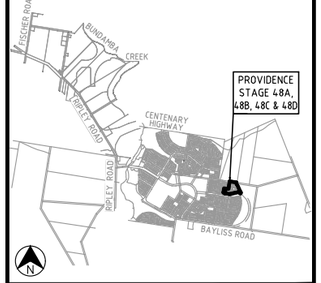

REVISIONS

No	Description	Date	By
A	FOR INFORMATION	13/07/20	DES
B	FOR INFORMATION	14/07/20	DES

Associated Consultants

rps

Client

okeland COMMUNITIES

Project

PROVIDENCE
RIPLEY
STAGE 48A, 48B, 48C & 48D

AUTHORITY REFERENCE NUMBER

8658/2017/PDA

kn group
Certified System Quality ISO 9001
ABN 35 112 53 611
L1, 62 Astor Tce
Spring Hill Q 4000
07 3017 1900
www.kngroup.com.au

Approved - RPEQ 12805

Drawing Title

SERVICES PLAN
SHEET 1

Drawn	Designed	Checked	Date
DES	GC	RM	JAN 20

Scale	Sheet
AS SHOWN	01 of 50

A1	Drawing No	Revision
	19-158-SK01	B

M:\2019\19158 Providence Stage 48\Engineering\Acad\Sketch\19-158-SK01-SK03-SERVICES SKETCH.dwg Plotted by: DS on 14/07/2020 7:59:52 AM

REFER KNG DWG 19-158-SK03

REFER KNG DWG 19-158-SK01

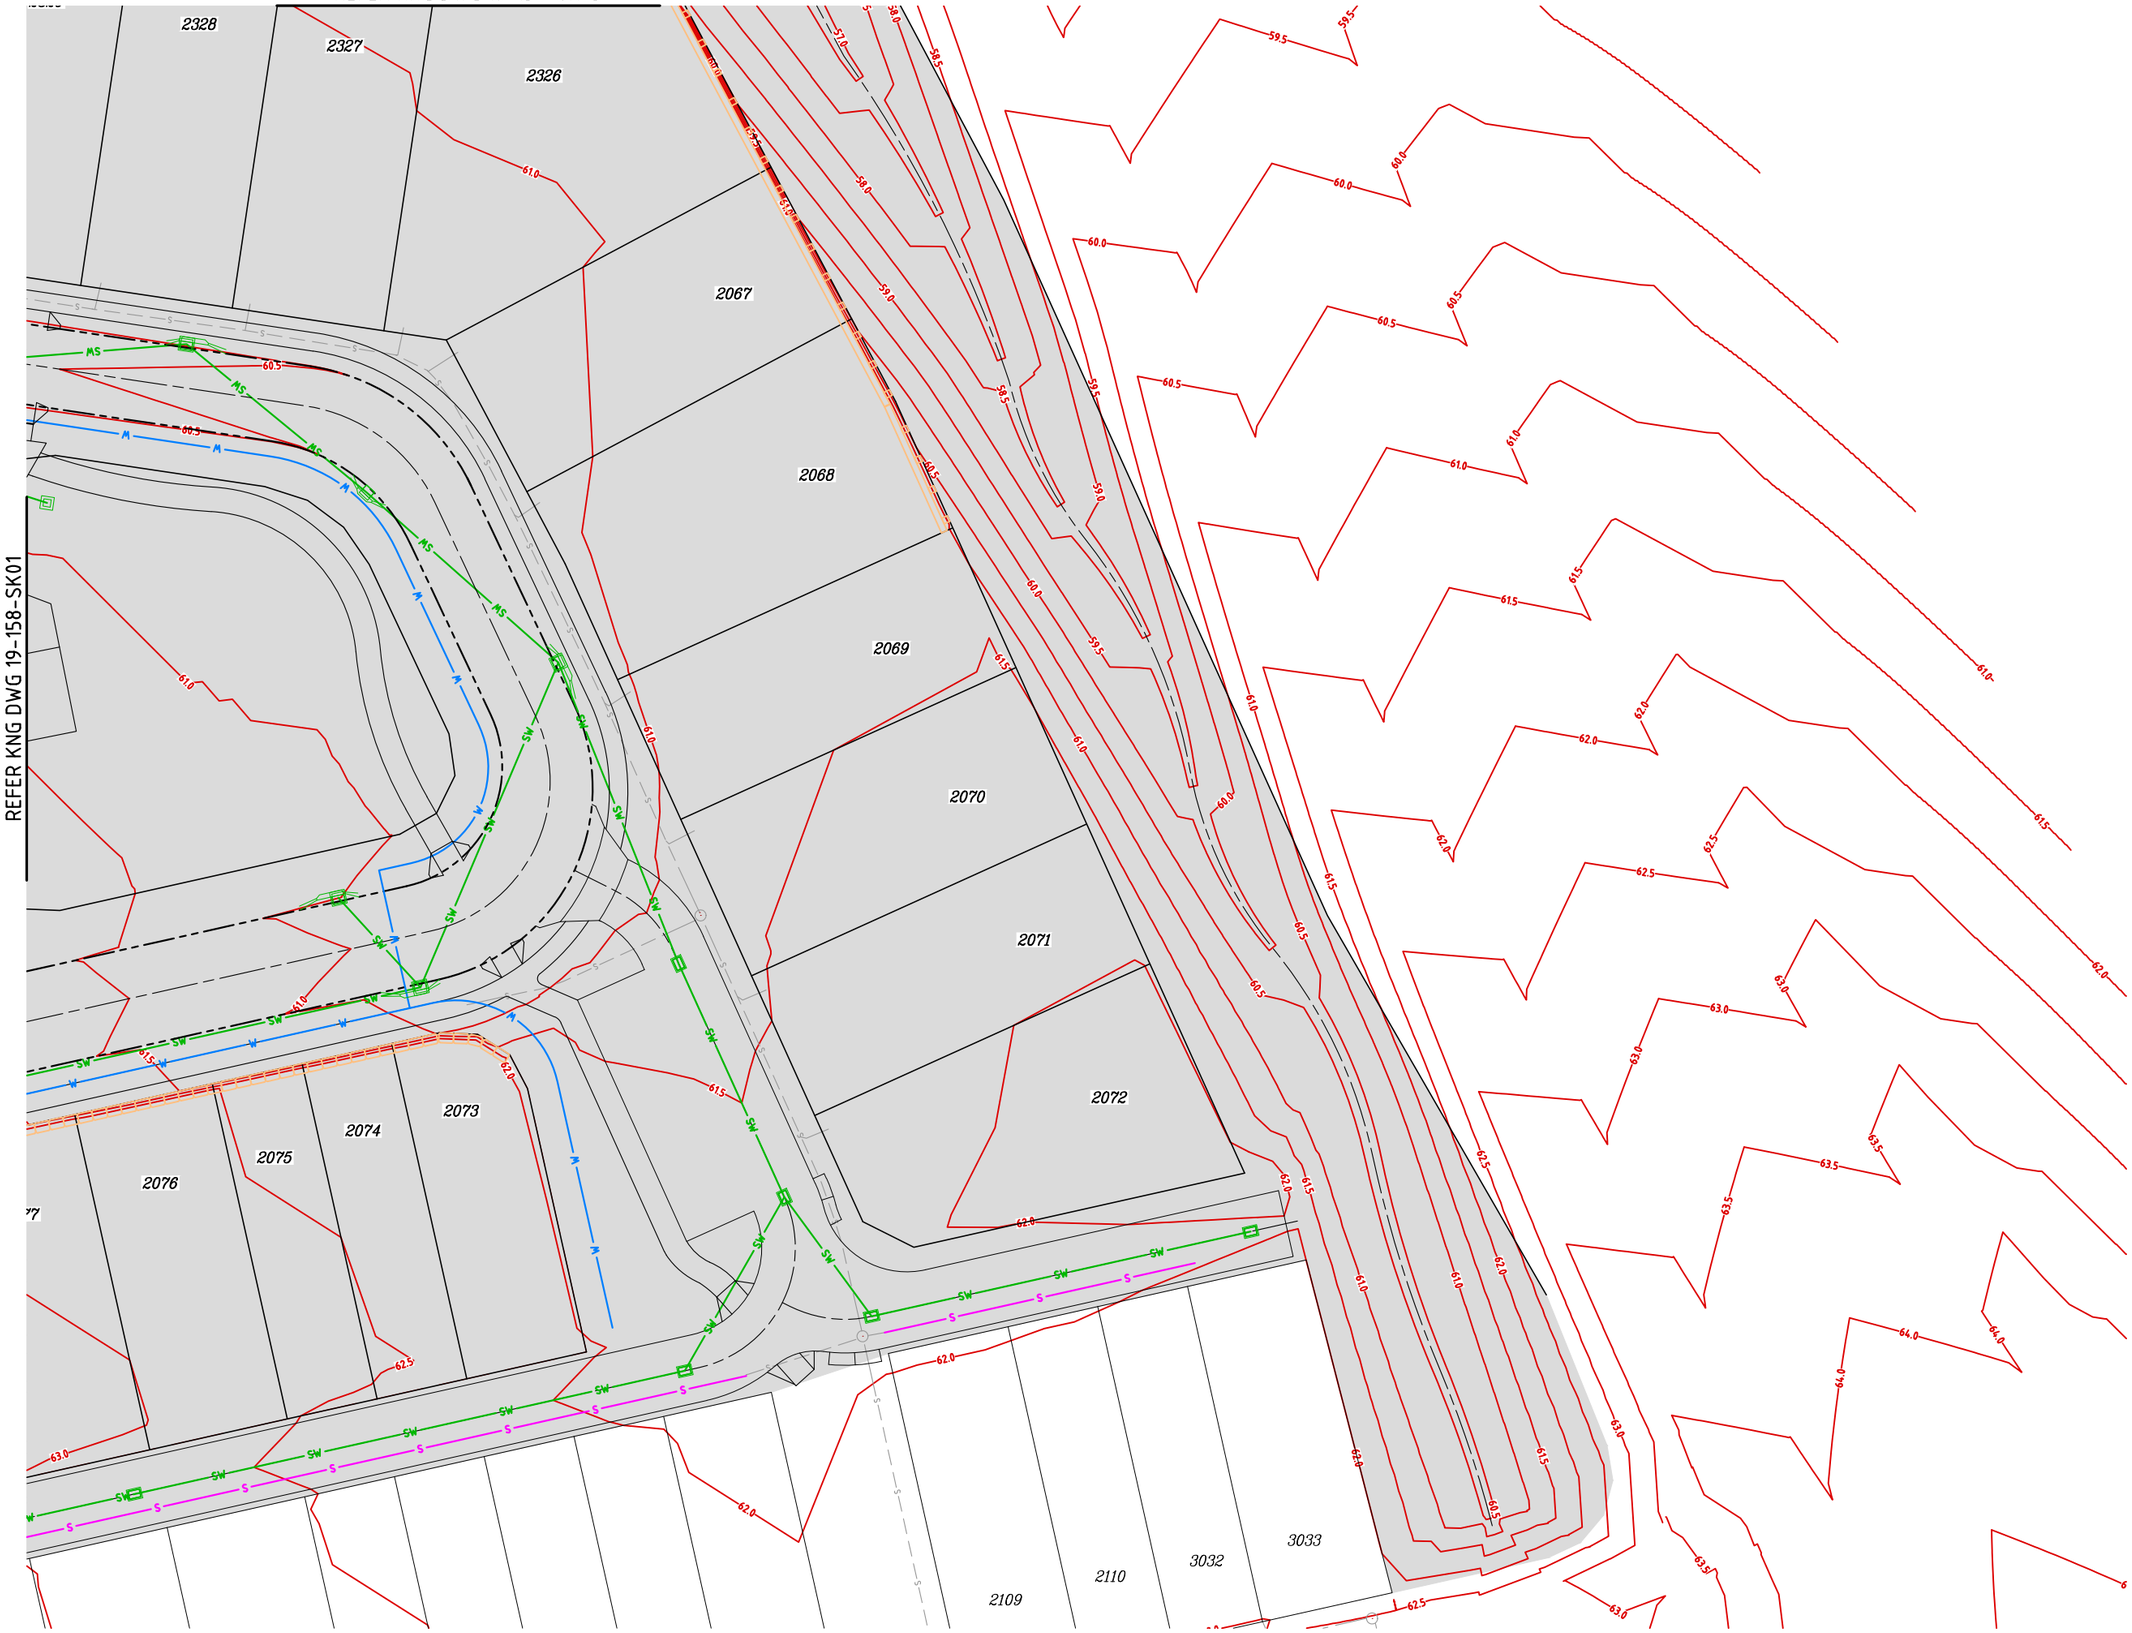

SCALE
5 0 5 10 15 20 25m
1 : 250 (A1 UNREDUCED)

DO NOT SCALE THIS DRAWING
IF IN DOUBT - ASK!

NORTH

LOCALITY PLAN

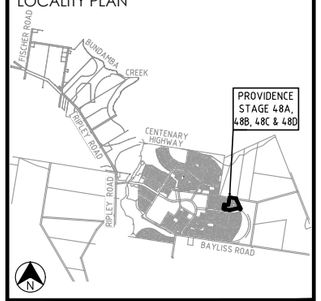

REVISIONS

No	Description	Date	By
A	FOR INFORMATION	13/07/20	DES
B	FOR INFORMATION	14/07/20	DES

Associated Consultants

rps

Client

okeland COMMUNITIES

Project

PROVIDENCE
RIPLEY
STAGE 48A, 48B, 48C & 48D

AUTHORITY REFERENCE NUMBER

8658/2017/PDA

kn group
ABN 35 112 53 611
L1, 62 Astor Tce
Spring Hill Q 4000
07 3017 1900
www.kngroup.com.au

Approved - RPEQ 12805

Drawing Title

SERVICES PLAN
SHEET 2

Drawn	Designed	Checked	Date
DES	GC	RM	JAN 20

Scale	Sheet
AS SHOWN	02 of 50

	Drawing No	Revision
A1	19-158-SK02	B

M:\2019\19158 Providence Stage 4&8\Engineering\Acad\Sketch\19-158-SK01-SK03-SERVICES SKETCH.dwg Plotted by DS on 14/07/2020 7:59:55 AM

DO NOT SCALE THIS DRAWING
IF IN DOUBT - ASK!

NORTH

LOCALITY PLAN

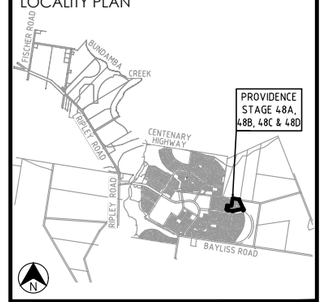

REVISIONS

No	Description	Date	By
A	FOR INFORMATION	13/07/20	DES
B	FOR INFORMATION	14/07/20	DES

Associated Consultants

rps

Client

okeland COMMUNITIES

Project

PROVIDENCE
RIPLEY
STAGE 48A, 48B, 48C & 48D

AUTHORITY REFERENCE NUMBER

8658/2017/PDA

kn group
Quality ISO 9001
ABN 35 112 53 611
L1, 62 Astor Tce
Spring Hill Q 4000
07 3017 1900
www.kngroup.com.au

Approved - RPEQ 12805

Drawing Title

SERVICES PLAN
SHEET 3

Drawn	Designed	Checked	Date
DES	GC	RM	JAN 20

Scale	Sheet
AS SHOWN	03 of 50

Drawing No	Revision
19-158-SK02	B

A1

REFER KNG DWG 19-158-SK01

REFER KNG DWG 19-158-SK02

REFER KNG DWG 19-158-SK02

SCALE 5 0 5 10 15 20 25m
1 : 250 (A1 UNREDUCED)

M:\2019\19158 Providence Stage 4&1\Engineering\Acad\Sketch\19-158-SK01-SK03-SERVICES SKETCH.dwg Plotted by: DS on 14/07/2020 7:59:58 AM